




PLANTING SCHEDULE

SYMBOL	BOTANICAL NAME	COMMON NAME	SIZE	QUANTITY	WUCOLS
	WESTRINGIA 'MUNDI'	DWARF COAST ROSEMARY	5 GAL	13	L
	FESTUCA GLAUCA	BLUE FESCUE	5 GAL	128	L
	PRUNUS LAUROCERASUS 'OTTO LUYKEN'	OTTO LUYKEN LAUREL	5 GAL	55	L
	SALVIA APIANA	WHITE SAGE	5 GAL	23	L
	STACHYS BYZANTINA	LAMB'S EAR	5 GAL	74	M
	VERBENA BONARIENSIS	TALL VERBENA	5 GAL	53	L
	LAVANDULA DENTATA	FRENCH LAVENDER	5 GAL	227	L
	OLEA EUROPAEA 'MONTRA'	LITTLE OLLIE	5 GAL	290	L
	GAURA LINDHEIMERI	GAURA	5 GAL	53	L
	ACACIA ITEAPHYLLA	WILLOW WATTLE	15 GAL	6	L
	PENNISETUM ALOPECUROIDES	FOUNTAIN GRASS	15 GAL	26	L
	ROSMARINUS 'KEN TAYLOR'	DWARF ROSEMARY	5 GAL	99	L
	MAGNOLIA GRANDIFLORA 'LITTLE GEM'	LITTLE GEM MAGNOLIA	36" BOX	4	L
	LAVANDULA x HETEROPHYLLA	SWEET LAVENDER	5 GAL	29	VL
	FICUS NITIDA	INDIAN LAUREL	24" BOX	73	L
	LAVANDULA ANGUSTIFOLIA	ENGLISH LAVENDER	5 GAL	35	L
	PITTIOSPORUM TENUIFOLIUM 'SILVER SHEEN'	SILVER SHEEN	5 GAL	17	L
	TRACHELOSPERMUM JASMINOIDES	STAR JASMINE GROUND COVER	5 GAL	54	L
	LANTANA CAMARA 'WHITE'	WHITE LANTANA	5 GAL	9	L
	CITRUS LIMON CITRUS LATIFOLIA CITRUS SINENSIS	LEMON TREE PERSIAN LIME TREE ORANGE TREE	24" BOX	9 (3 EACH)	M
	OLEA EUROPAEA 'WILSONII' FRUITLESS (MULTI)	WILSON FRUITLESS OLIVE (MULTI)	60" BOX 15 GAL	12 1	L
	QUERCUS AGRIFOLIA	COAST LIVE OAK	48" BOX	4	L

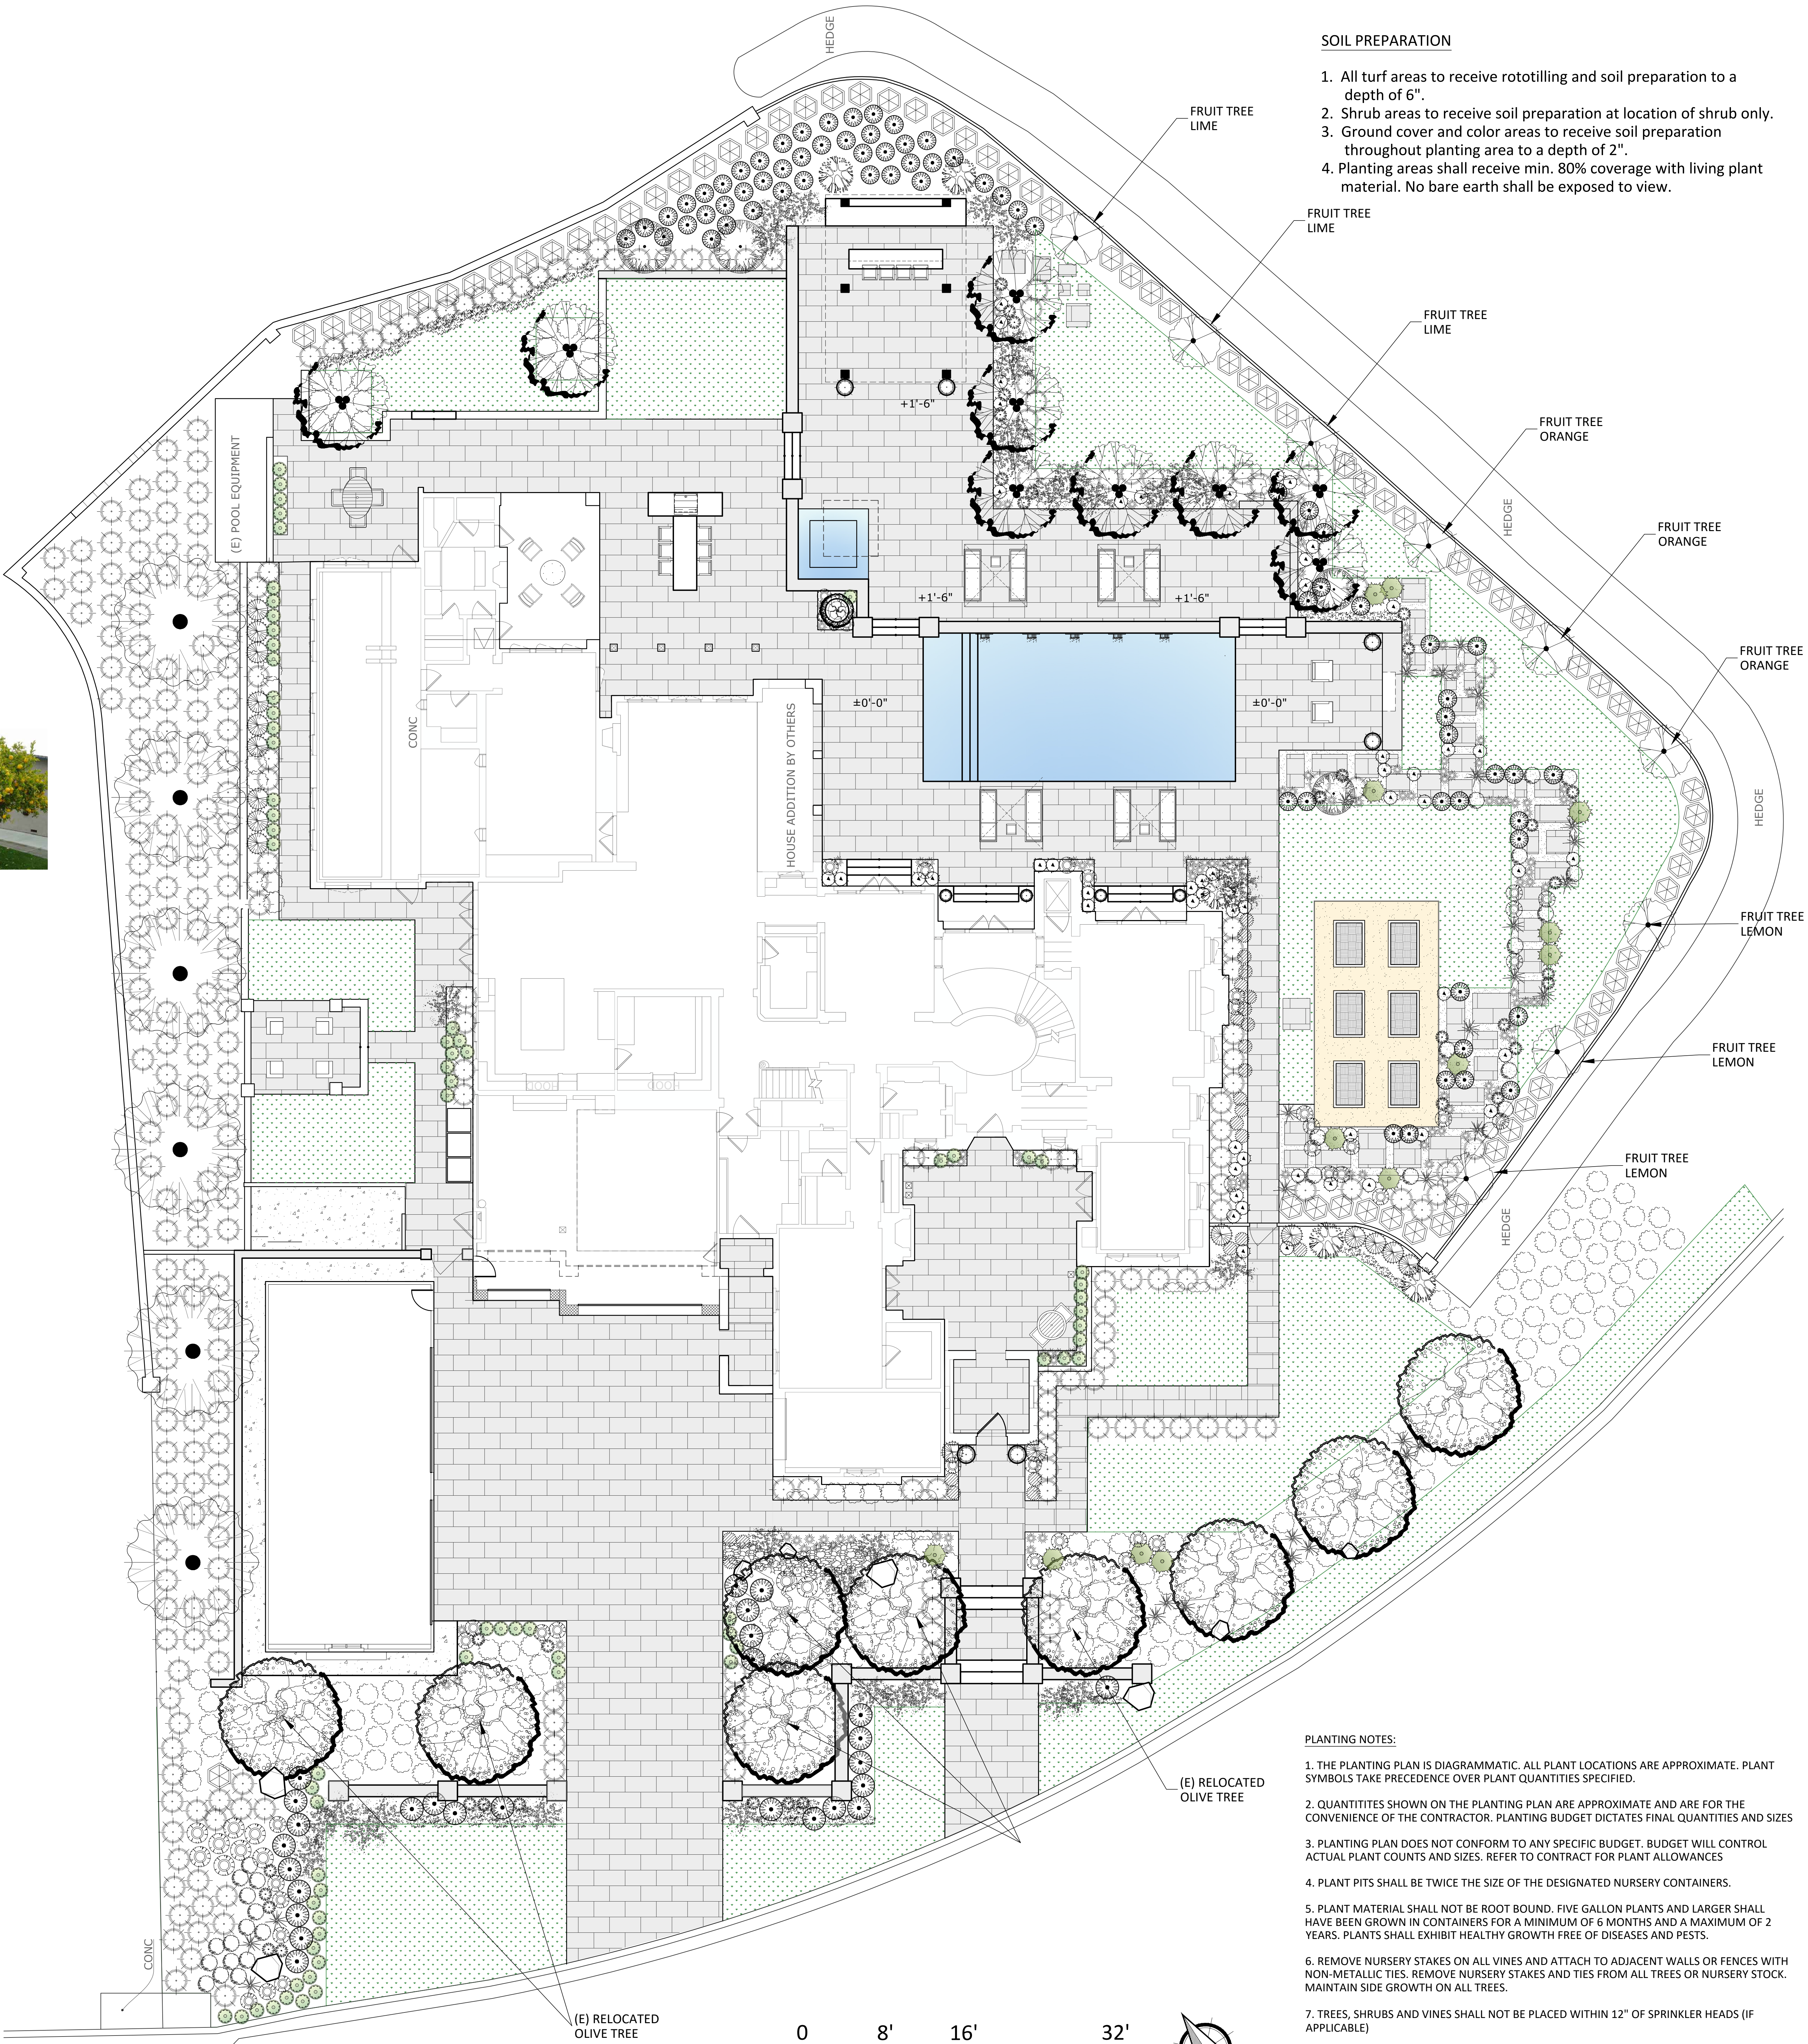

SOIL PREPARATION

1. All turf areas to receive rototilling and soil preparation to a depth of 6".
2. Shrub areas to receive soil preparation at location of shrub only.
3. Ground cover and color areas to receive soil preparation throughout planting area to a depth of 2".
4. Planting areas shall receive min. 80% coverage with living plant material. No bare earth shall be exposed to view.

PLANTING NOTES:

1. THE PLANTING PLAN IS DIAGRAMMATIC. ALL PLANT LOCATIONS ARE APPROXIMATE. PLANT SYMBOLS TAKE PRECEDENCE OVER PLANT QUANTITIES SPECIFIED.
2. QUANTITIES SHOWN ON THE PLANTING PLAN ARE APPROXIMATE AND ARE FOR THE CONVENIENCE OF THE CONTRACTOR. PLANTING BUDGET DICTATES FINAL QUANTITIES AND SIZES.
3. PLANTING PLAN DOES NOT CONFORM TO ANY SPECIFIC BUDGET. BUDGET WILL CONTROL ACTUAL PLANT COUNTS AND SIZES. REFER TO CONTRACT FOR PLANT ALLOWANCES.
4. PLANT PITS SHALL BE TWICE THE SIZE OF THE DESIGNATED NURSERY CONTAINERS.
5. PLANT MATERIAL SHALL NOT BE ROOT BOUND. FIVE GALLON PLANTS AND LARGER SHALL HAVE BEEN GROWN IN CONTAINERS FOR A MINIMUM OF 6 MONTHS AND A MAXIMUM OF 2 YEARS. PLANTS SHALL EXHIBIT HEALTHY GROWTH FREE OF DISEASES AND PESTS.
6. REMOVE NURSERY STAKES ON ALL VINES AND ATTACH TO ADJACENT WALLS OR FENCES WITH NON-METALLIC TIES. REMOVE NURSERY STAKES AND TIES FROM ALL TREES OR NURSERY STOCK. MAINTAIN SIDE GROWTH ON ALL TREES.
7. TREES, SHRUBS AND VINES SHALL NOT BE PLACED WITHIN 12" OF SPRINKLER HEADS (IF APPLICABLE)
8. THE LANDSCAPE CONTRACTOR SHALL LEAVE THE SITE IN A CLEAN CONDITION, REMOVING ALL UNUSED MATERIAL, TRASH, AND TOOLS DAILY.

